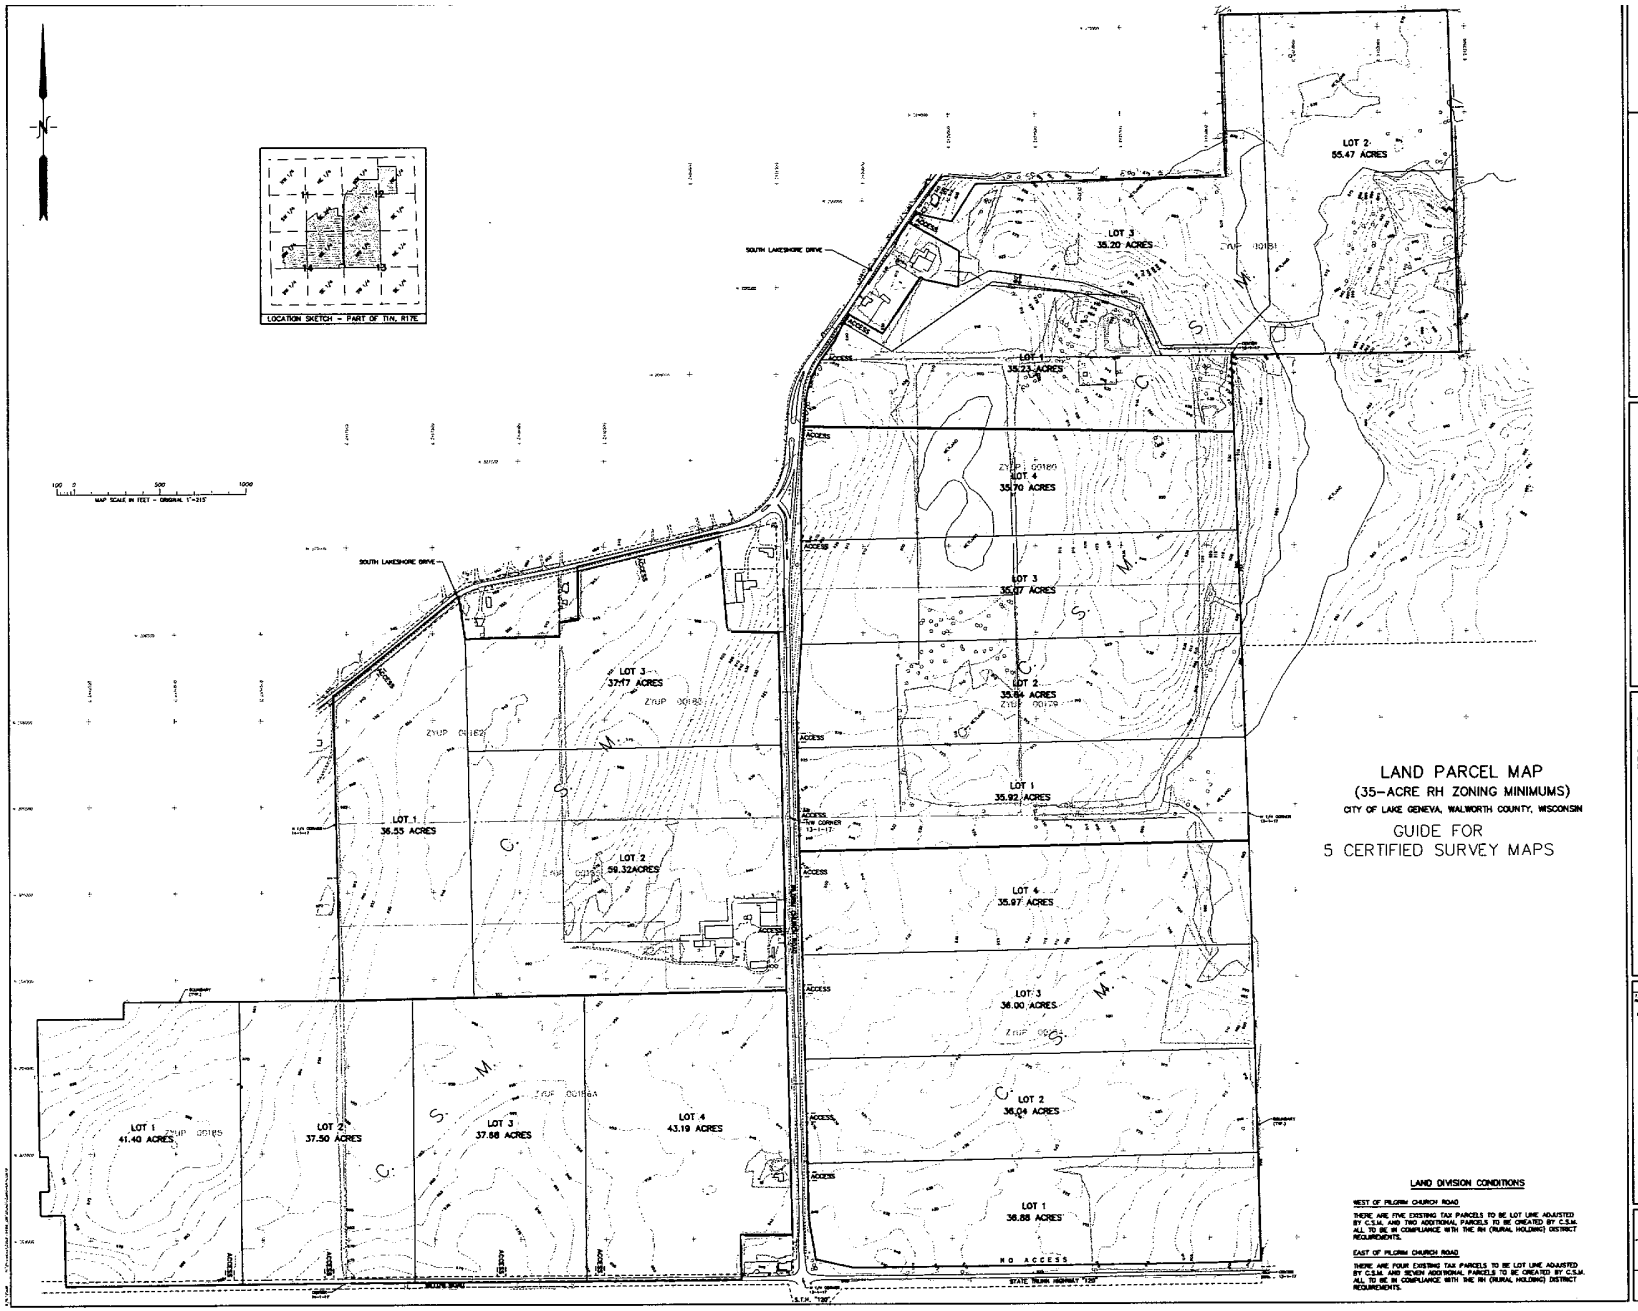

LAND PARCEL MAP
(35-ACRE RH ZONING MINIMUMS)
CITY OF LAKE GENEVA, WALWORTH COUNTY, WISCONSIN

GUIDE FOR
5 CERTIFIED SURVEY MAPS

LAND DIVISION CONDITIONS

WEST OF PILGRIM CHURCH ROAD

THERE ARE FIVE EXISTING TAX PARCELS TO BE LOT LINE ADJUSTED BY C.S.M. AND TWO ADDITIONAL PARCELS TO BE CREATED BY C.S.M. ALL TO BE IN COMPLIANCE WITH THE RH (RURAL HOLDING) DISTRICT REQUIREMENTS.

EAST OF PILGRIM CHURCH ROAD

THERE ARE FOUR EXISTING TAX PARCELS TO BE LOT LINE ADJUSTED BY C.S.M. AND SEVEN ADDITIONAL PARCELS TO BE CREATED BY C.S.M. ALL TO BE IN COMPLIANCE WITH THE RH (RURAL HOLDING) DISTRICT REQUIREMENTS.

LAND PARCEL MAP
(35-ACRE RH ZONING MINIMUMS)
CITY OF LAKE GENEVA, WALWORTH COUNTY, WISCONSIN

- WORK ORDERED BY -
THE PANEL GROUP, LTD
110 N. CORPORATE DRIVE, SUITE 310
PALATINE, IL 60067

FARRIS, HANSEN & ASSOCIATES, INC.
ENGINEERING - ARCHITECTURE - SURVEYING
7 RIDGWAY COURT P.O. BOX 437
LAKE GENEVA, WISCONSIN 53147
OFFICE: (262) 723-2088 FAX: (262) 723-5068

REVISIONS

PROJECT NO.	3989.08
DATE	05/15/2008
SHEET NO.	1 OF 1